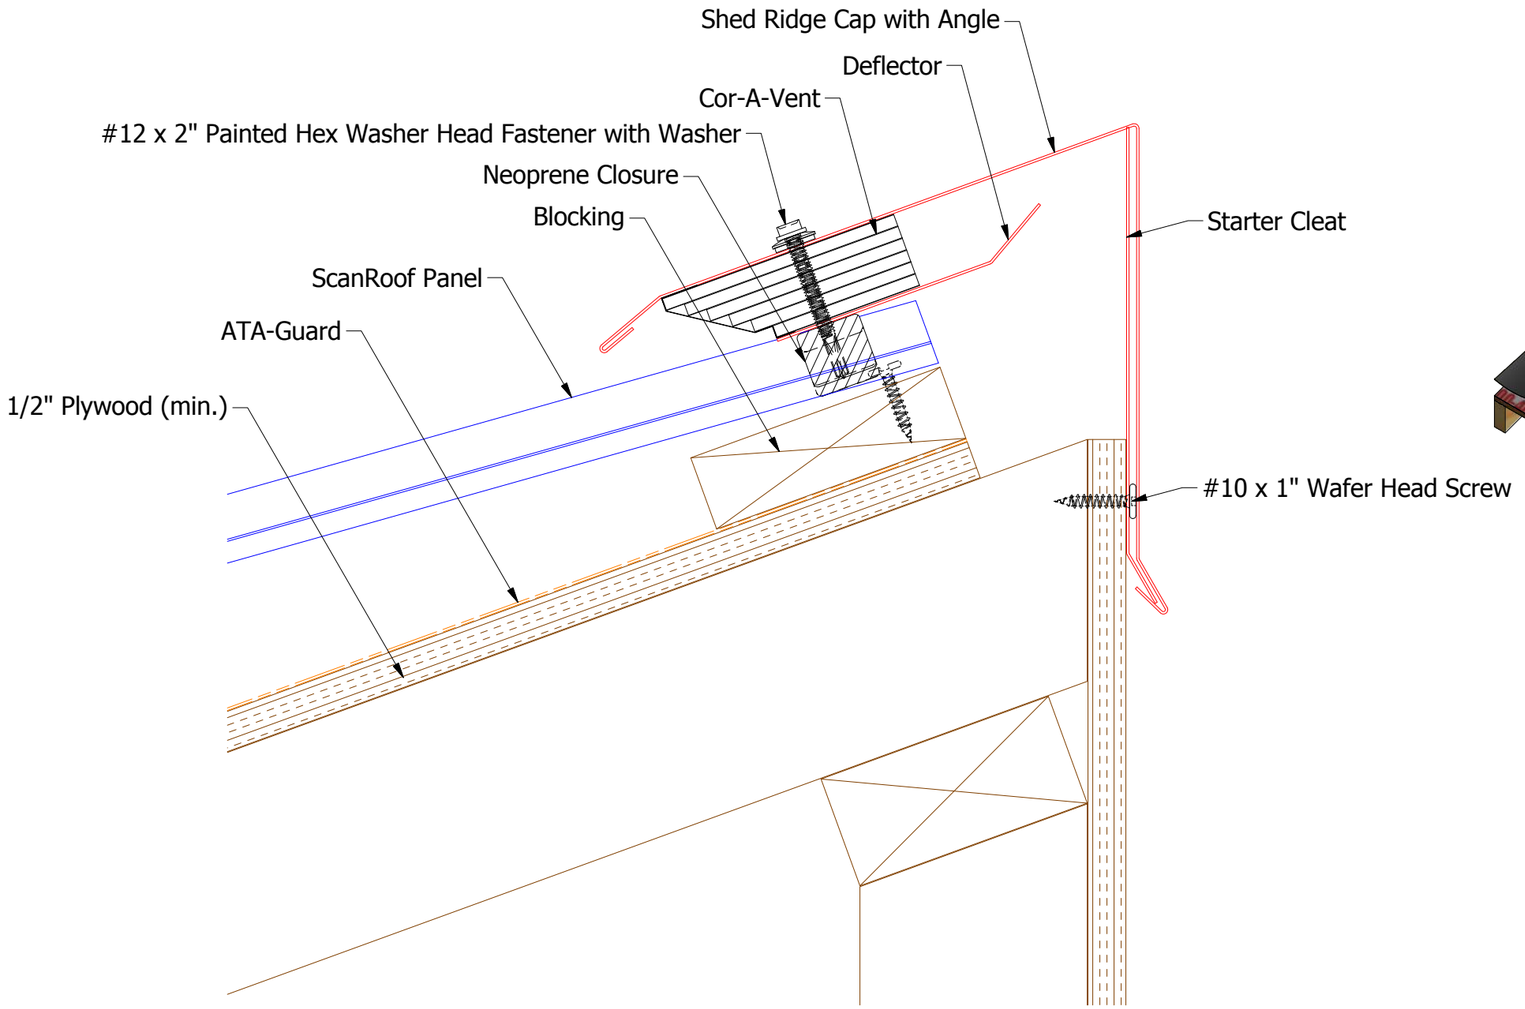

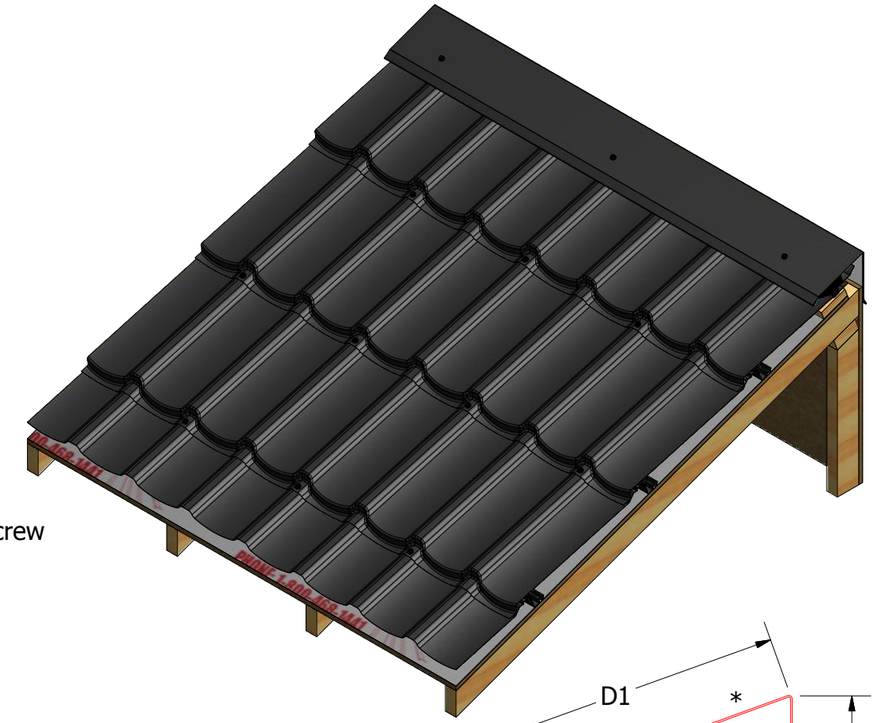

Neoprene Closure
(ISO View)

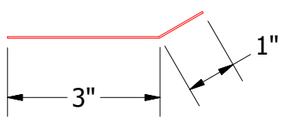

SCA365-Deflector

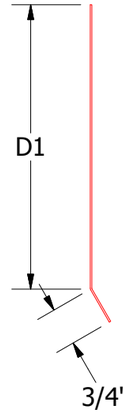

Starter Cleat
2:12-6:12 Slope
D1=5 5/8"
6:12-9:12 Slope
D1=6 7/8"
9:12-12:12 Slope
D1=6 5/8"

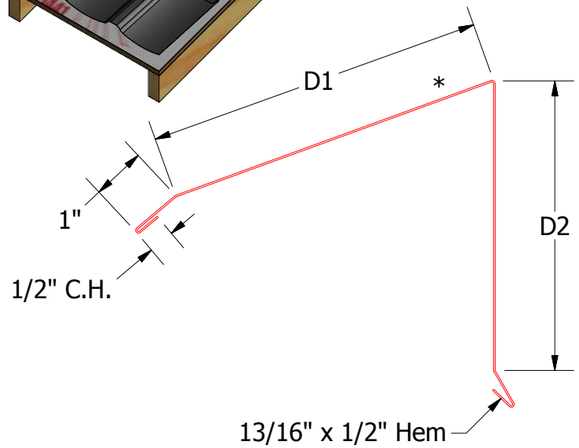

Shed Ridge Cap with Angle
2:12-6:12 Slope
D1=6 1/2" / D2=5 3/4"
6:12-9:12 Slope
D1=7 1/4" / D2=6"
9:12-12:12 Slope
D1=8" / D2=6 3/4"

Note: * denotes color side.

REV. NO.	DATE	DESCRIPTION OF REVISION	BY	APP
01	4/19/2018	Updated Panel Installation and Substrate	KRK	

ATAS INTERNATIONAL, INC
Allentown PA
610-395-8445
Mesa AZ
480-558-7210

TITLE: ScanRoof Vented Shed Ridge Detail

DWG. NO.		DR KRK	DATE 12/22/2014
MATERIAL		APP	DATE
		SH. SIZE B	SCALE X:X